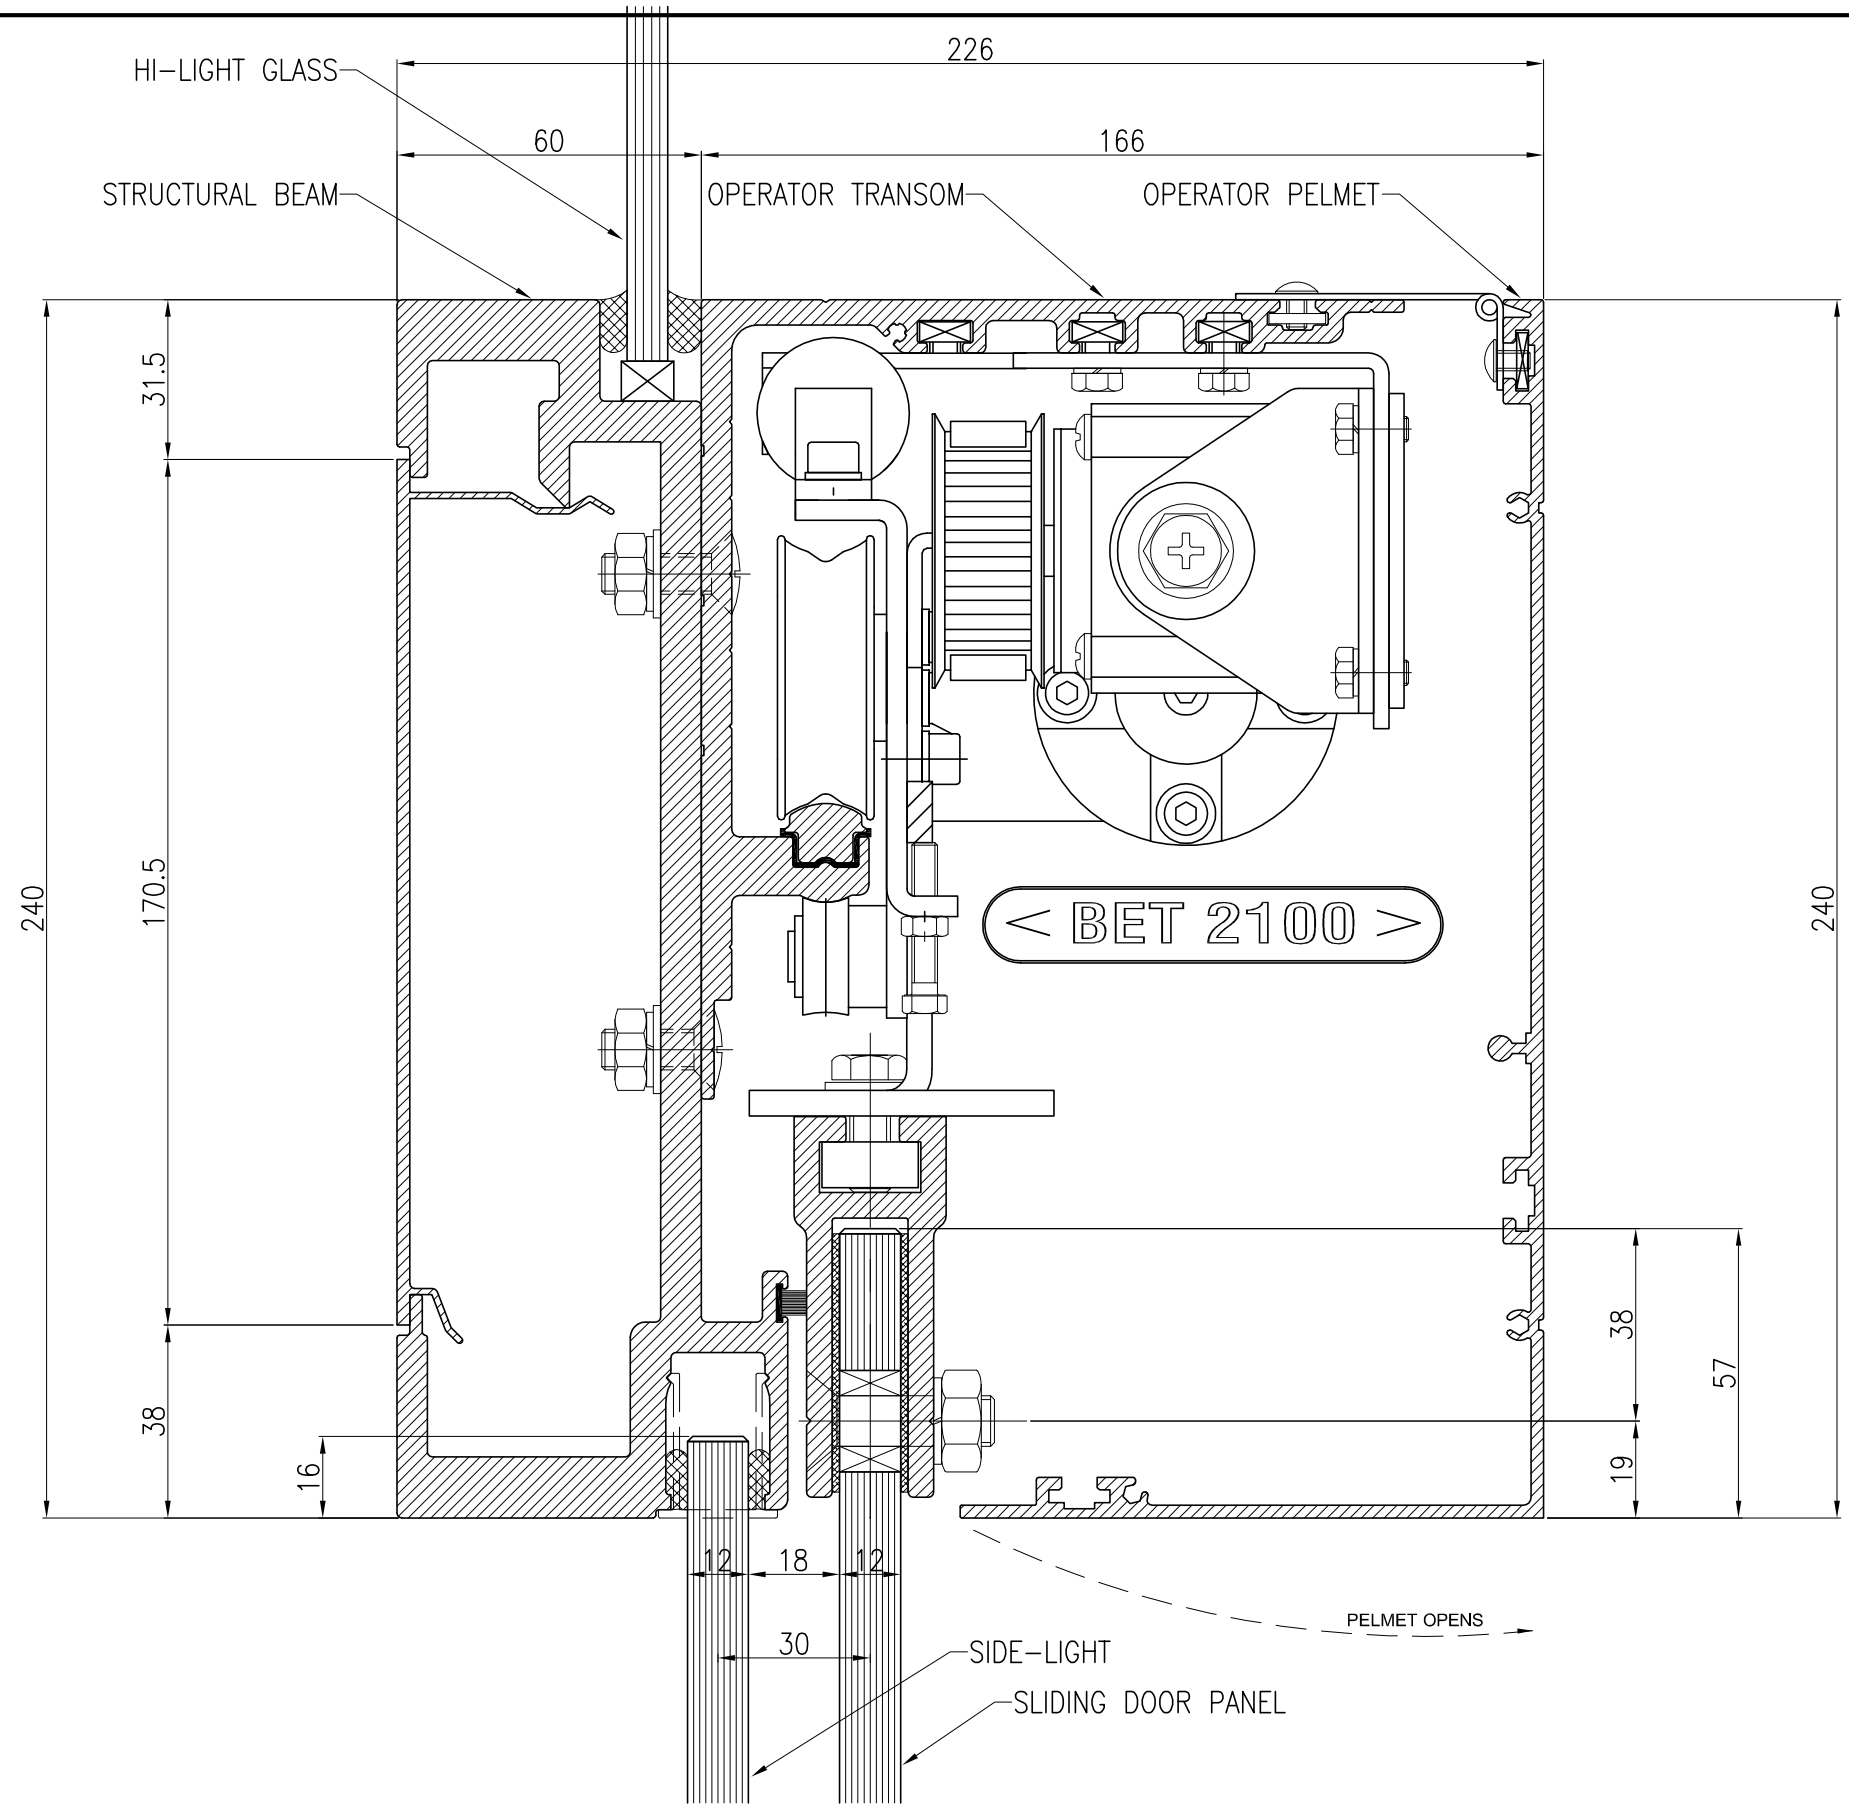

VERTICAL SECTION THROUGH DOOR OPERATOR

H:\4) CATALOGUE DRAWINGS\2101-SINGA\2100-03.dwg, 6/3/2010 11:51:34 AM

COPYRIGHT
The concepts and information contained in this document are the copyright of Byrnes Entrance Technology. Using or copying this document (or any part of it) without the written permission of Byrnes Entrance Technology would constitute an infringement of that copyright.

Issue	Date	Amendment	Drwn.
-	-	-	-

TITLE

BET-2100 OPERATOR
FRAMED GLASS DOORS AND SIDELIGHTS

FOR SINGLE SLIDER
OR BI-PARTING DOORS

Byrnes Entrance Technology
Unit 4 Corner Bay & Atkinson Roads
TAREN POINT NSW 2229
Tel: 02 9531 5559 Fax: 02 9531 5551
Email: byrneset@byrneset.com.au

DRAWN	DATE	SCALE	
JmJones	2010	NTS	
SHEET SIZE	DRAWING NUMBER	SHEET No.	ISSUE
A3	2100 - 03	-	-